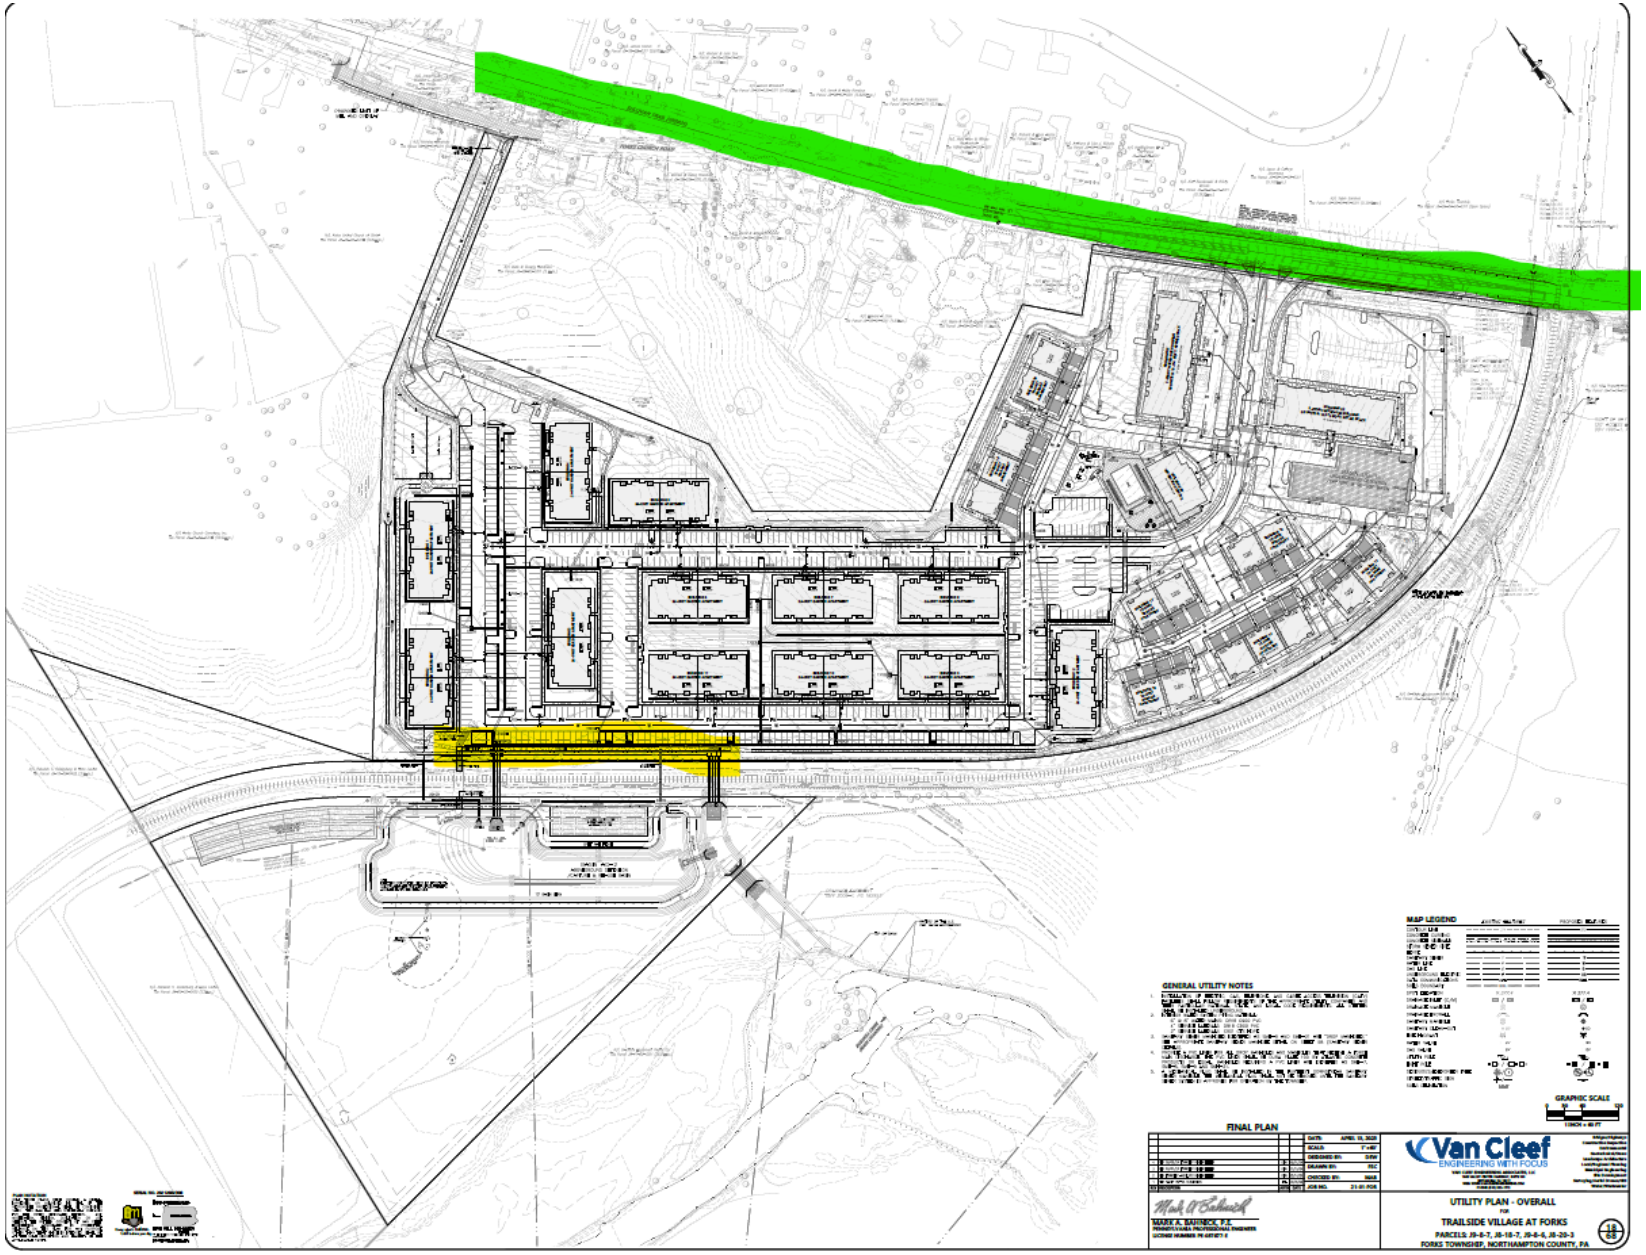
MAP LEGEND
GENERAL UTILITY NOTES
FINAL PLAN
GRAPHIC SCALE
Van Cleef
ENGINEERING WITH FOCUS
UTILITY PLAN - OVERALL
FOR
TRAILSIDE VILLAGE AT FORKS
PARCELS: J9-8-7, J8-18-7, J9-8-6, J8-20-3
FORKS TOWNSHIP, NORTHAMPTON COUNTY, PA.
MARK A. BARNICK, P.E.
PENNSYLVANIA PROFESSIONAL ENGINEER
LICENSE NUMBER: PE-GE1071-E
DATE: APRIL 15, 2020
SCALE: 1"=60'
DESIGNED BY: DJW
DRAWN BY: SEC
CHECKED BY: MAB
JOB NO.: 21-01-008
11 OF 68